
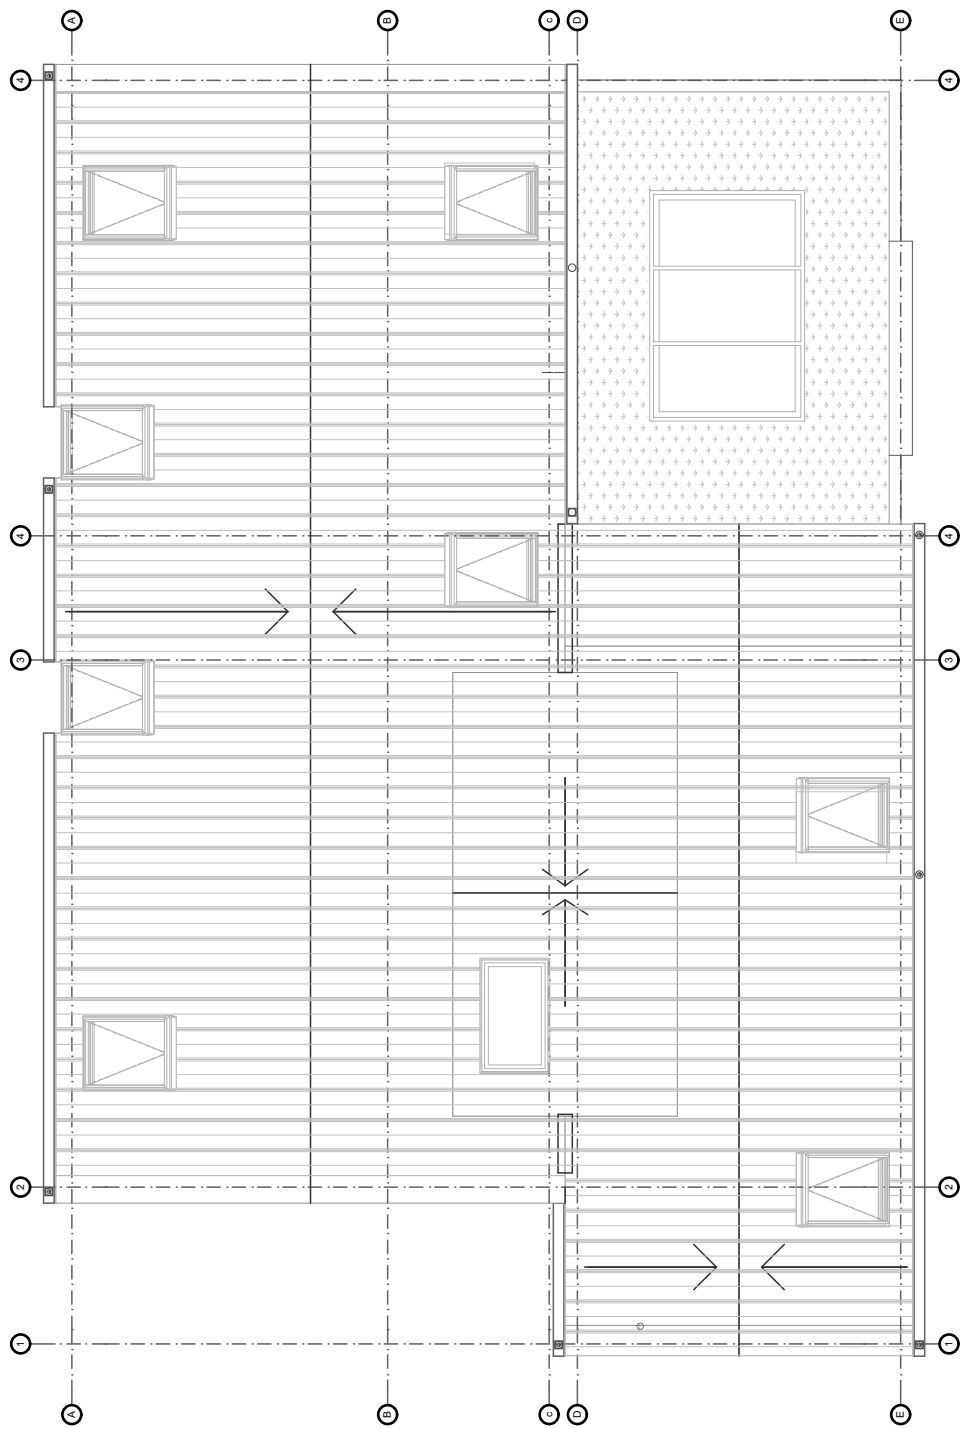
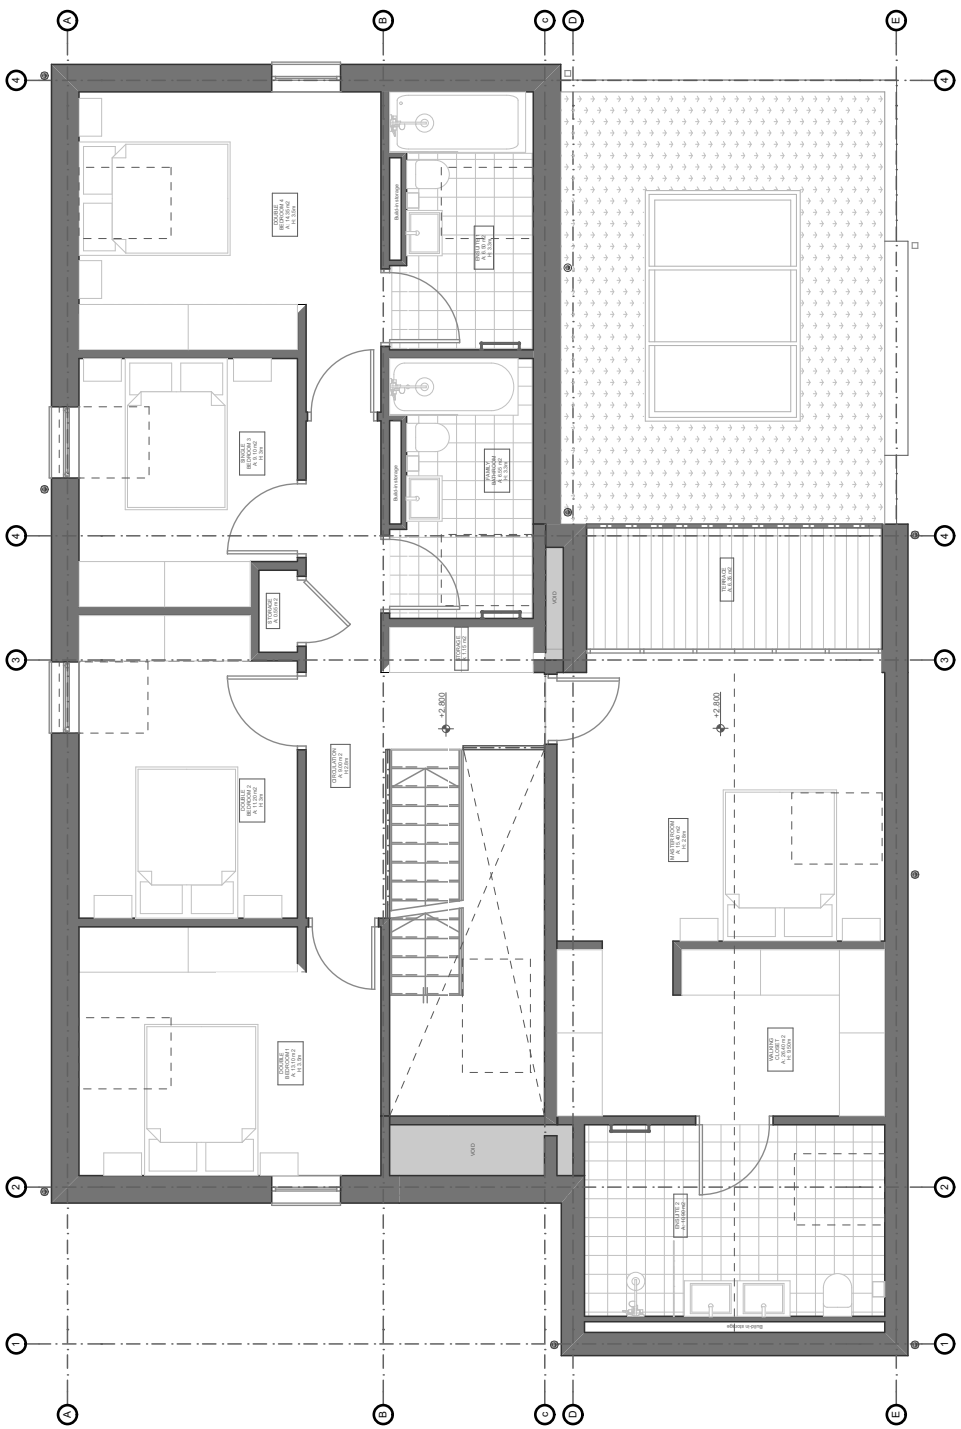


Ground Floor Plan

First Floor Plan

Roof Floor Plan

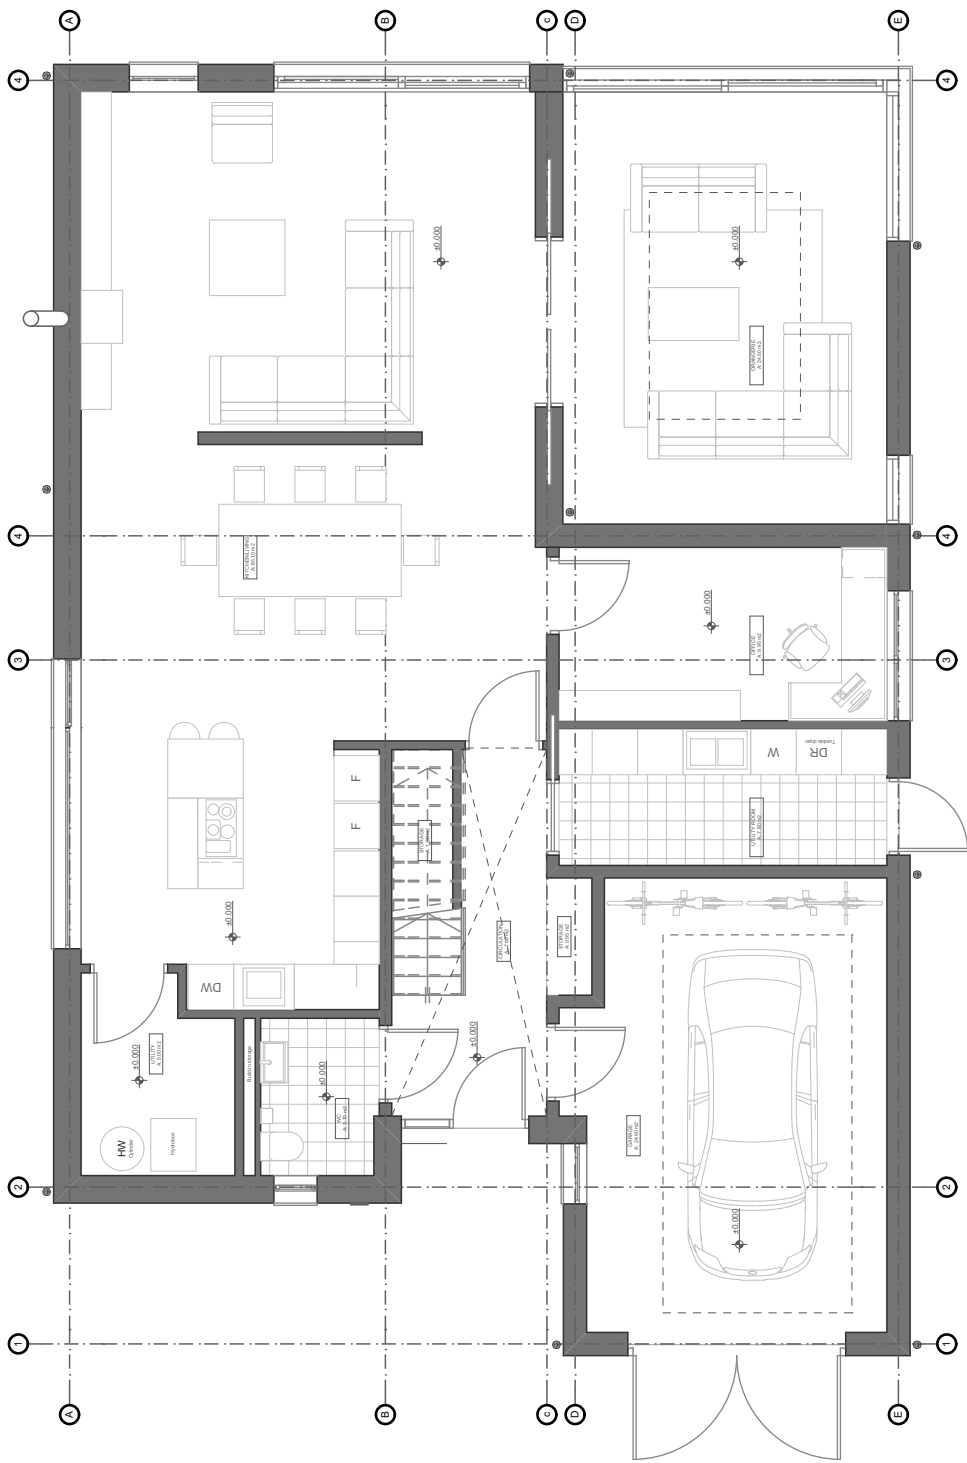

- Notes
1. All dimensions to be checked on site.
 2. All dimensions are to masonry unless otherwise stated (ie not plaster finishes)
 3. All information is to be checked and verified by the contractors and sub-contractors for accuracy and fit.
 4. Discrepancies or omissions to be brought to the attention of Douglas & King prior to construction.
 5. Do not scale from this drawing.

Douglas and King Architects

148-150 Curtain Road London EC2A 3AR
t + 44 (020) 7613 1395
info@douglasandking.com
www.douglasandking.com

revision	date	notes
A	October 2018	Planning Issue
B	28/05/2021	Section 73A

project:
High View Farm
Goffs Oak, EN7 6TH
client:
High View Farm Ltd

drawing title:
House Type A_
(House 6)
Floor Plans

scale:
1:100@A3
date:
May 2021
drawing no:
GOFF_House A_PL_110 B

SECTION 73 A